NOTES

MATERIAL SCHEDULE:

WALLS:
SMOOTH WHITE RENDER
TIMBER CLADDING
METAL CLADDING - SILVER

ROOF:
STANDING SEAM METAL ROOF

WINDOWS:
ALUMINIUM / TIMBER COMPOSITE
GLAZING SYSTEM - DARK GREY

RAINWATER:
ALUMINIUM - DARK GREY

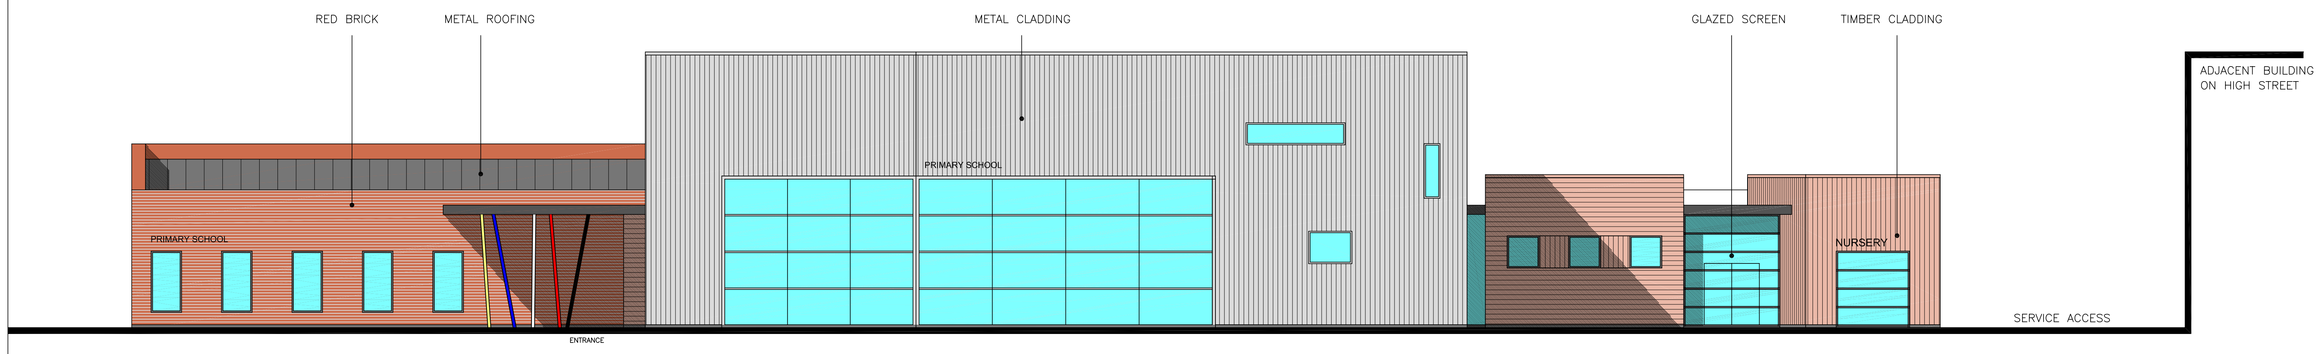

HIGH STREET ELEVATION

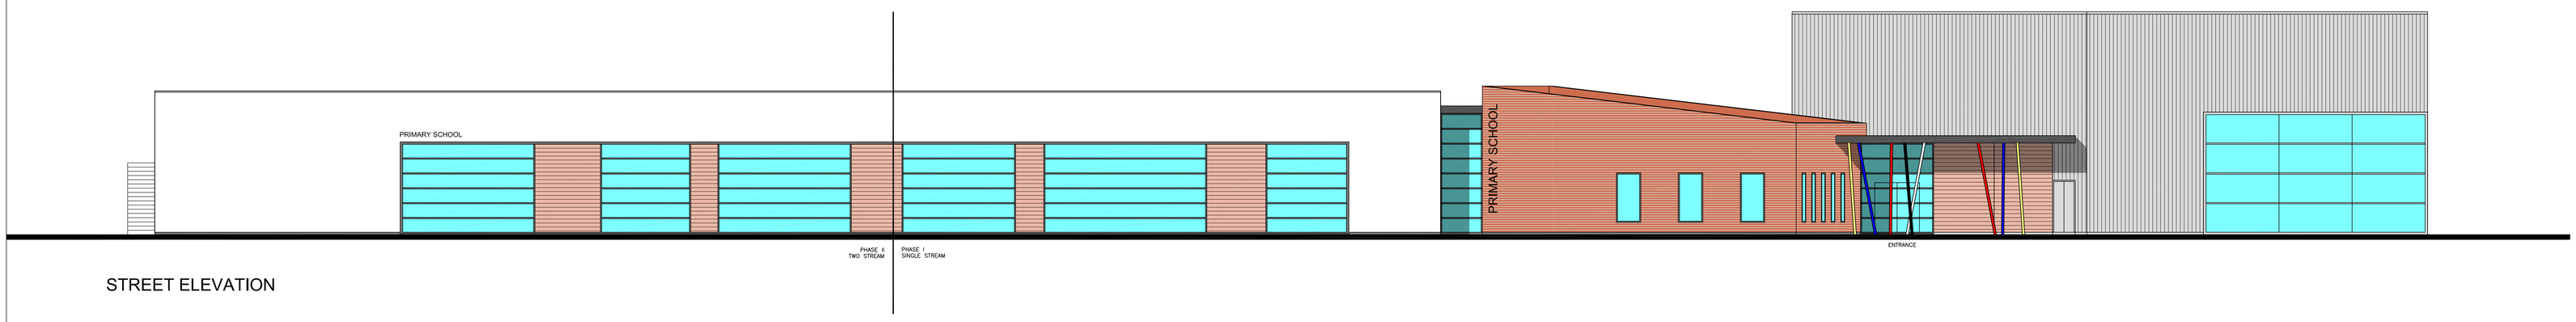

STREET ELEVATION

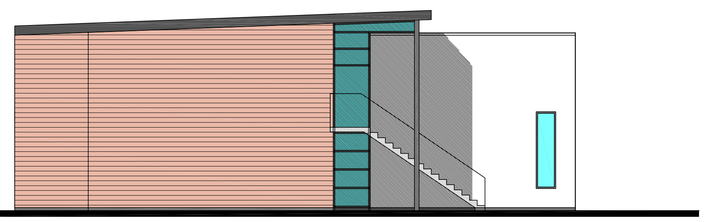

SIDE ELEVATION

SIDE ELEVATION

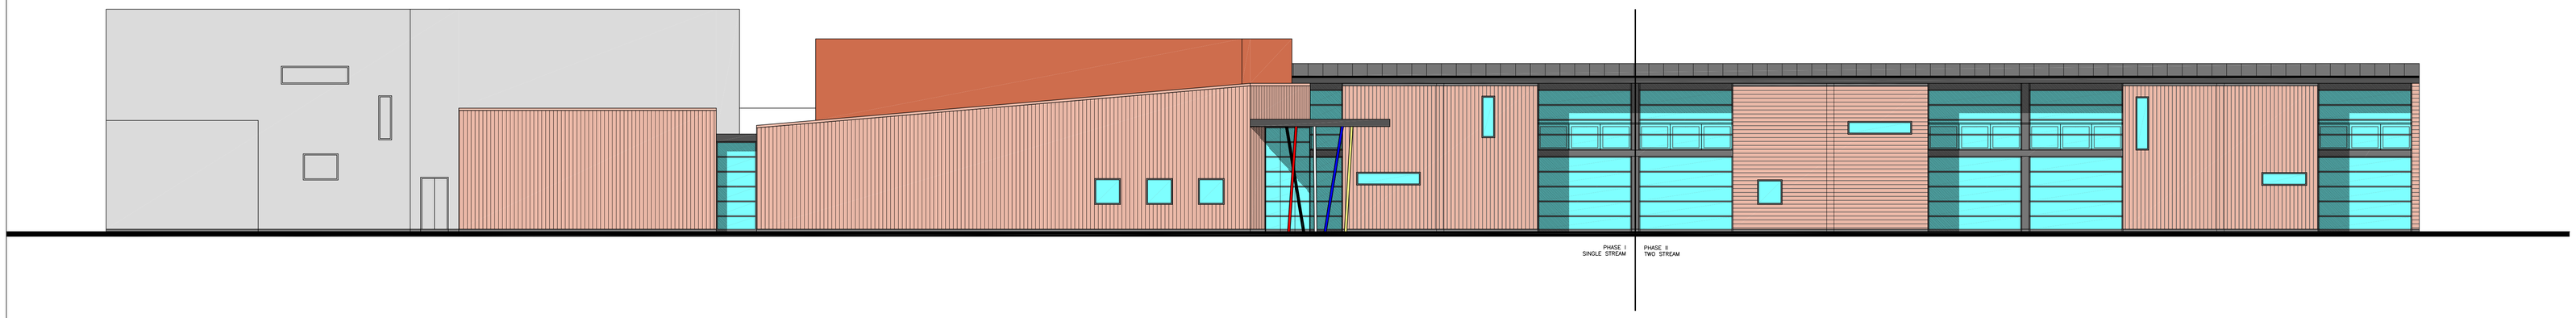

ema
ARCHITECTURE + DESIGN

ARMADALE STATION
NEW PRIMARY SCHOOL

PROPOSED ELEVATIONS

SCALE	1:100	DO NOT SCALE FROM THIS DRAWING
DATE	01.10.09	THIS DRAWING IS COPYRIGHT ©
DRAWN BY		ANY DISCREPANCIES TO BE REPORTED TO EMA

05047 SCHOOL (00) 003

STATUS PLANNING	FILE REF:

CHARTERED ARCHITECTS
The Stables, 38 Baileyfield Road,
EDINBURGH EH15 1NA
T: 0131 468 6595
F: 0131 468 6596
E: info@ema-architects.co.uk